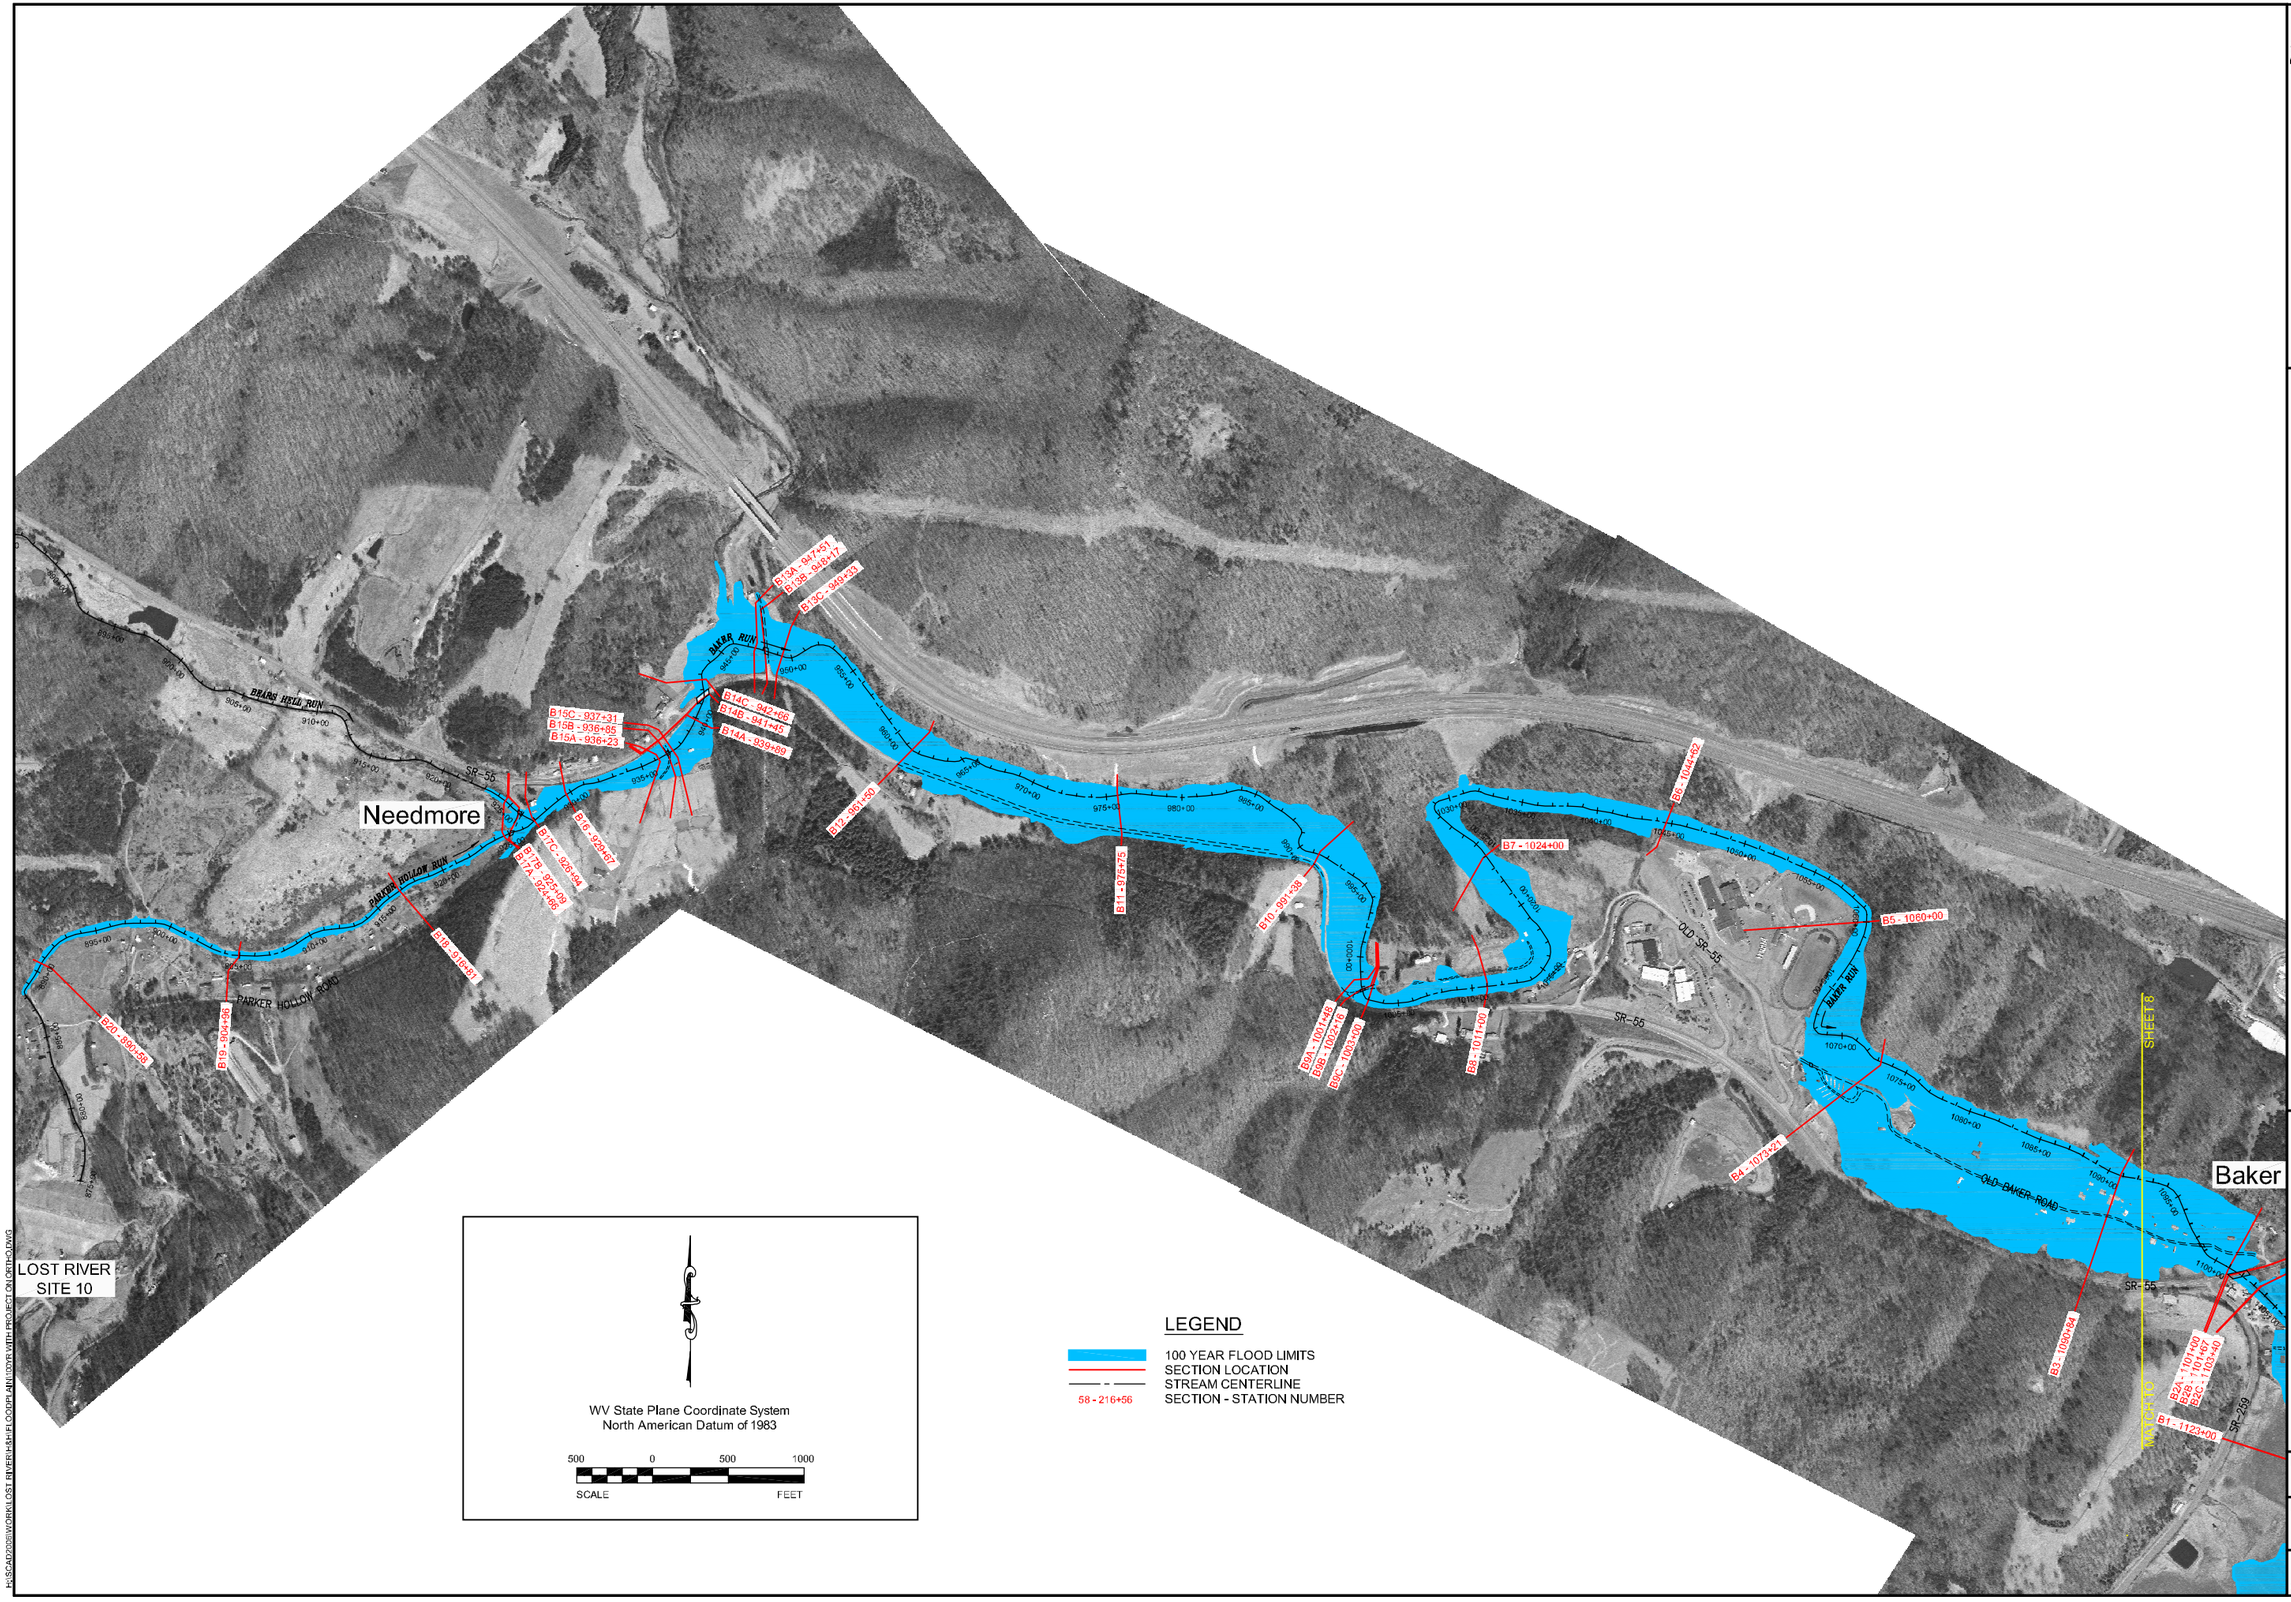

H:\SCAD\2005\WORK\LOST RIVER\H&H\FLOODPLAN\100YR WITH PROJECT ON ORTHO.DWG

LOST RIVER SUB-WATERSHED
OF THE POTOMAC RIVER WATERSHED
MULTIPLE PURPOSE DAM SITE 16
HARDY COUNTY, WEST VIRGINIA

WITH PROJECT 100 YEAR FLOODPLAIN

		Date
Designed	T. RIDLEY	3/2006
Drawn	N. KNOX	3/2006
Checked		
Approved		

NRCS
Natural Resources Conservation Service
United States Department of Agriculture

File No.

Drawing No.

Sheet 9 of 10