W:\426\Active Jobs\51995 - WV NRCS\05 Working\Salem Fork and Upper Deckers Dams\CAD\OUTPUT\UD 1\SHEETS\Survey Site Plan and Control Points.dwg
Plot Date: 2/4/2011 6:38 AM, Plotted By: Hoover, Chad T.

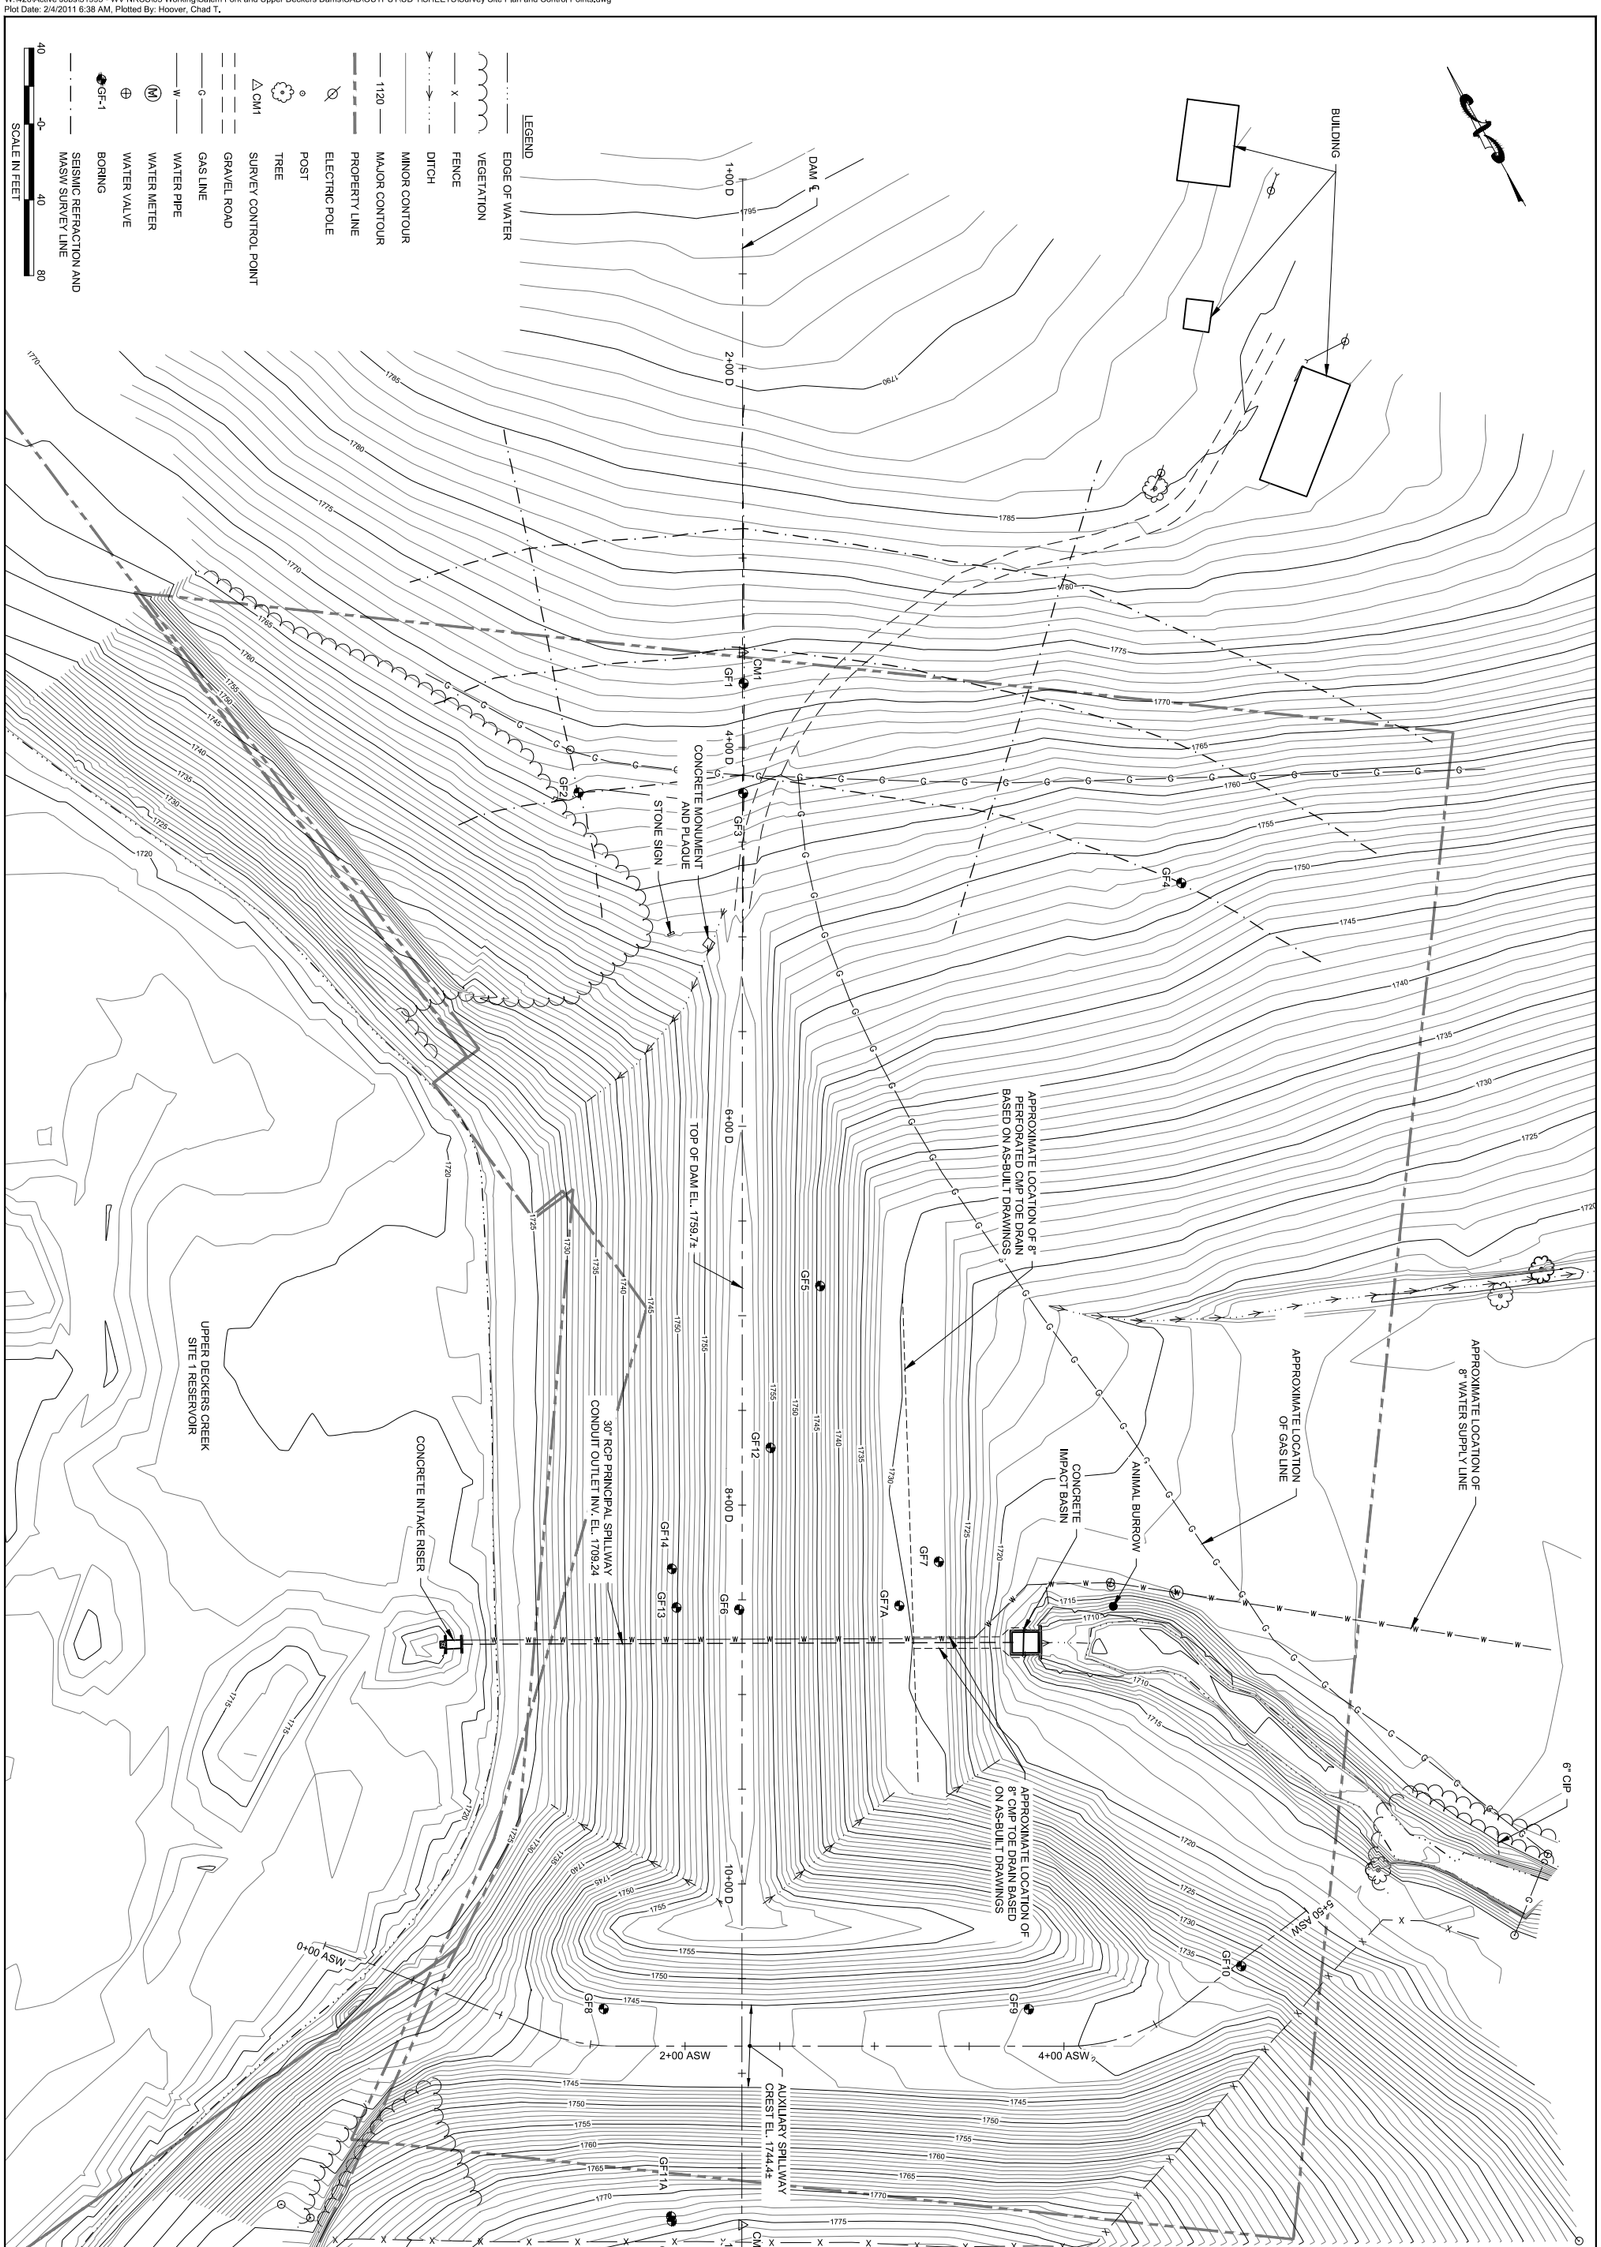

Sheet 2 of 3	Drawing No.	File No.	NRCS Natural Resources Conservation Service United States Department of Agriculture

UPPER DECKERS CREEK WATERSHED PROTECTION PROJECT
DETENTION RESERVOIR SITE 1
UPPER DECKERS CREEK SITE 1 REHABILITATION PROJECT
PRESTON COUNTY, WEST VIRGINIA

EXISTING DAM SITE PLAN

		Date
Designed		
Drawn	C. HOOVER	DEC. 2010
Checked	P. SCHWEIGER	DEC. 2010
Approved		
Approved		