W:\426\Active Jobs\51995 - WV NRCS\05 Working\Salem Fork and Upper Deckers Dams\CAD\OUTPUT\UD 1\SHEETS\Design Set\EARTH CUT ASW Spillway Alternative 4 Plan.dwg
Plot Date: 7/27/2011 12:00 PM, Plotted By: Hoover, Chad T.

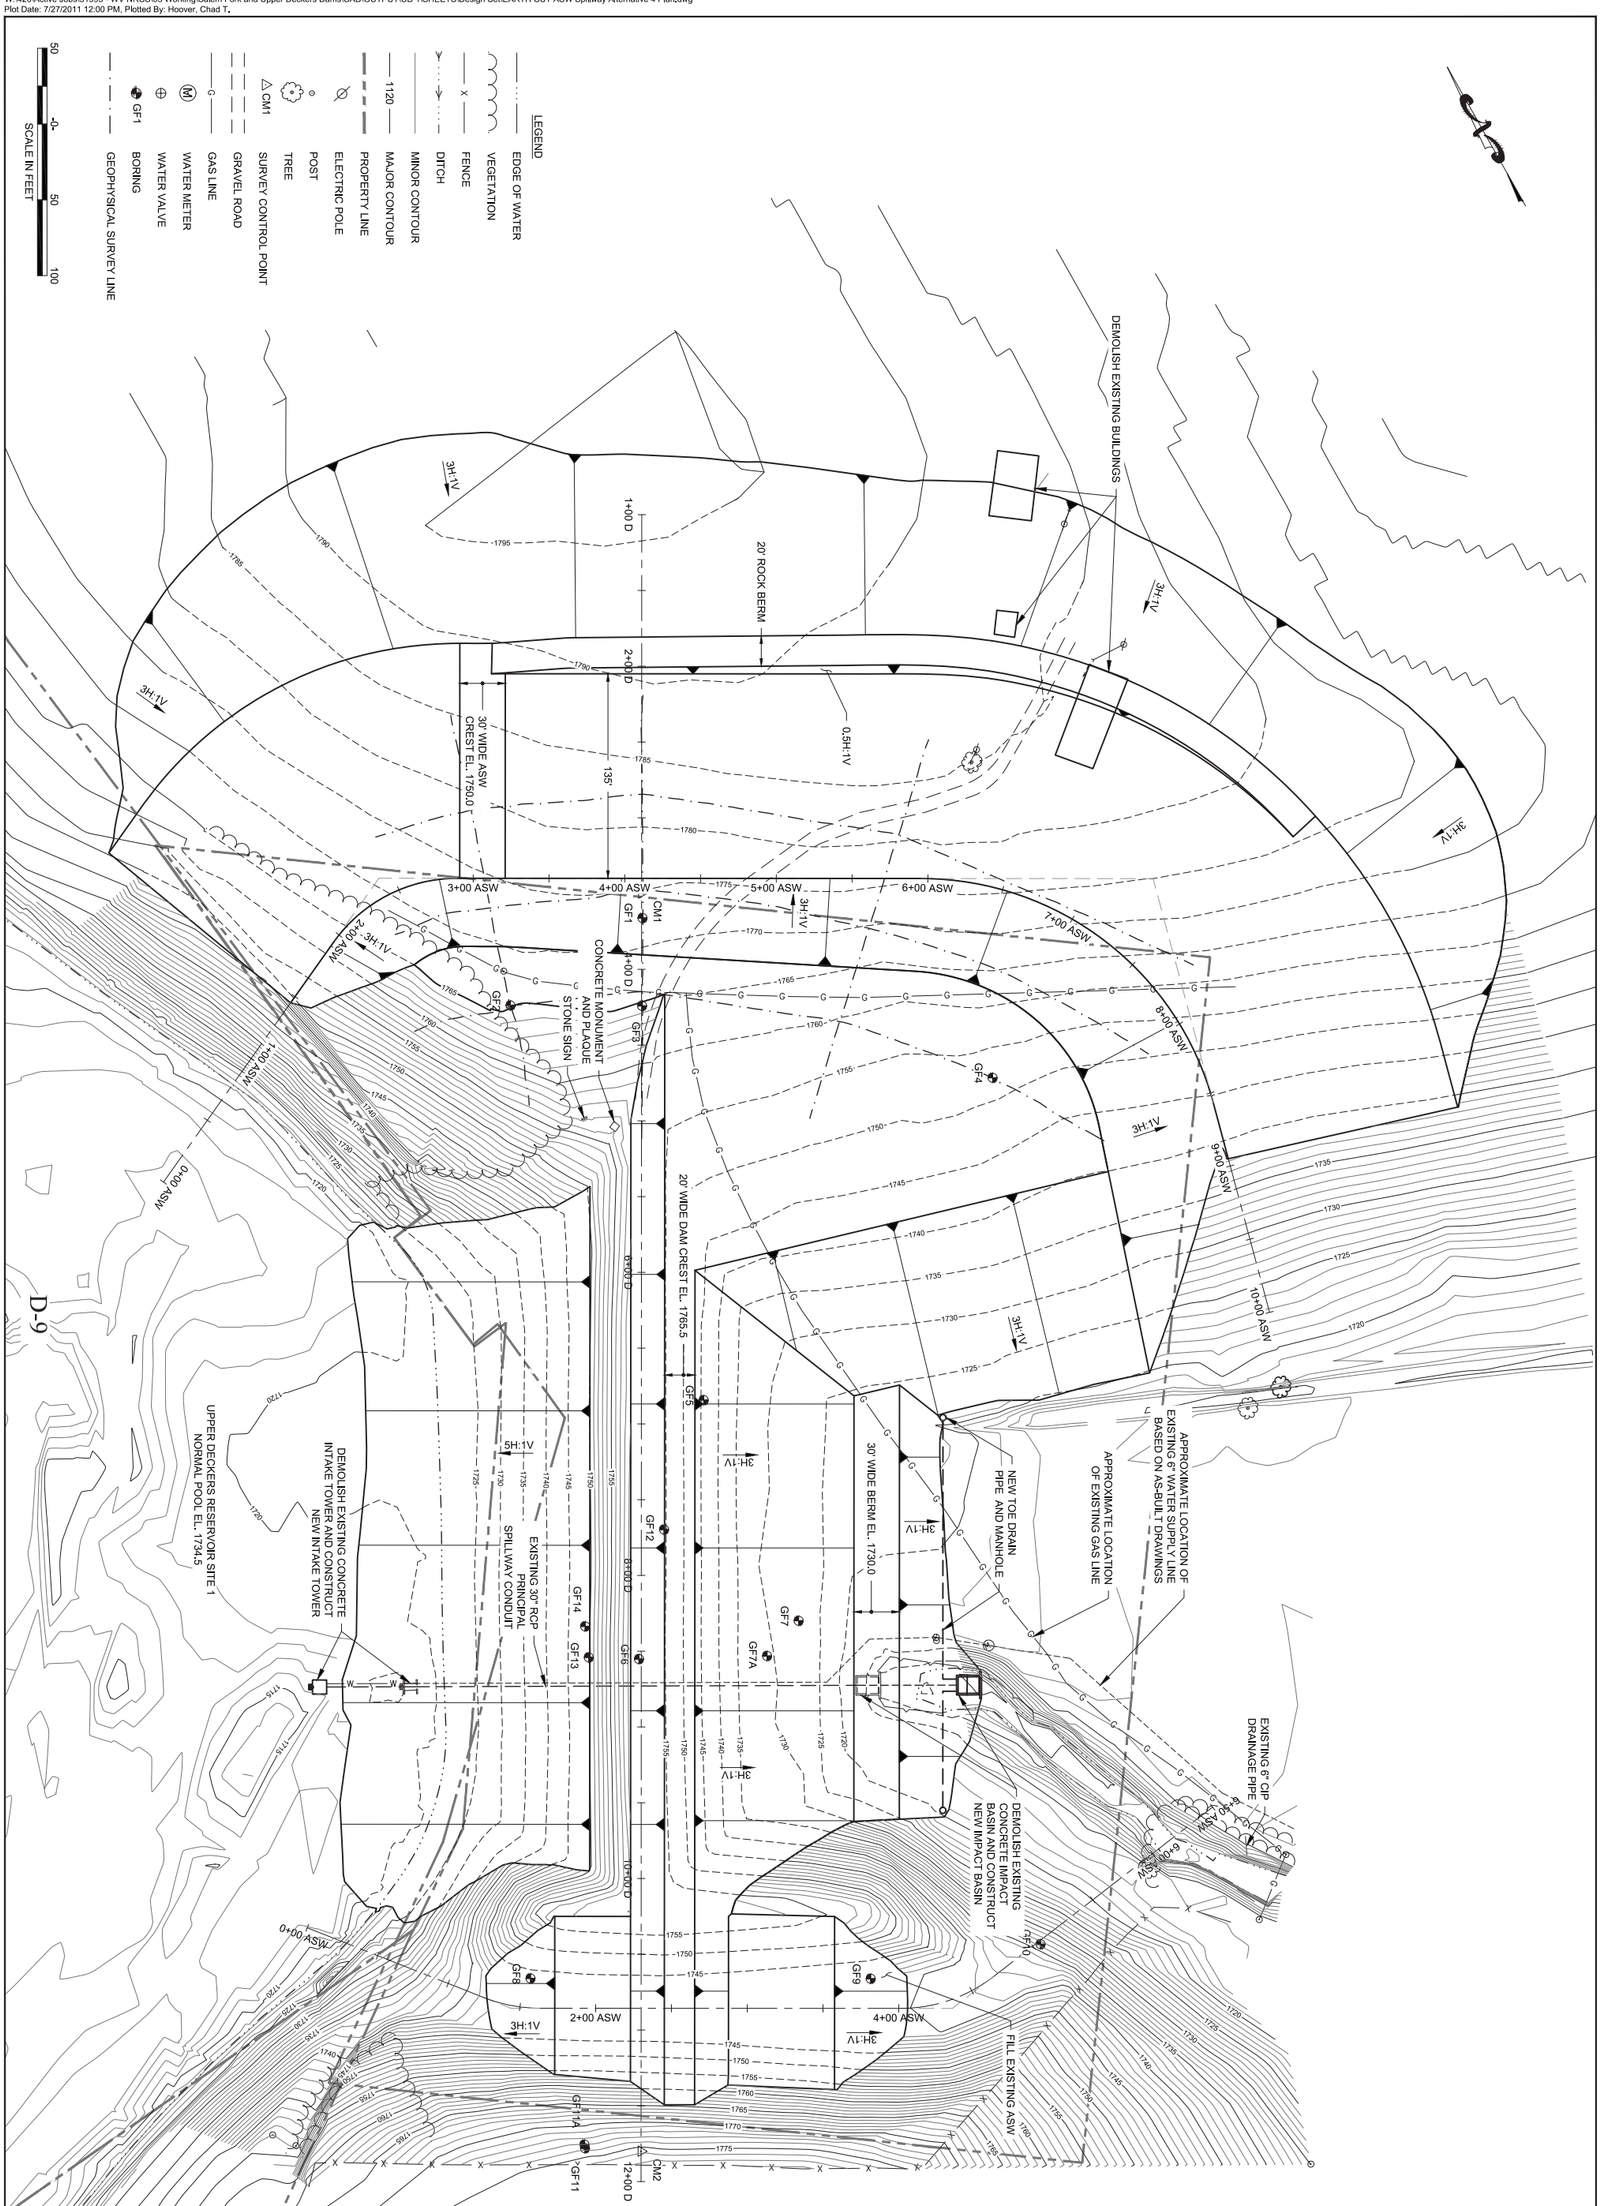

Sheet 7 of 9	Drawing No.	File No.	NRCS Natural Resources Conservation Service United States Department of Agriculture

UPPER DECKERS CREEK WATERSHED PROTECTION PROJECT
DETENTION RESERVOIR SITE 1
UPPER DECKERS CREEK SITE 1 REHABILITATION PROJECT
PRESTON COUNTY, WEST VIRGINIA

PROJECT MAP - DAM & AUXILIARY SPILLWAY
RECOMMENDED PLAN

		Date
Designed	P. SCHWEIGER	AUGUST 2011
Drawn	C. HOOVER	AUGUST 2011
Checked	-------	AUGUST 2011
Approved	-------	AUGUST 2011
Approved	-------	AUGUST 2011