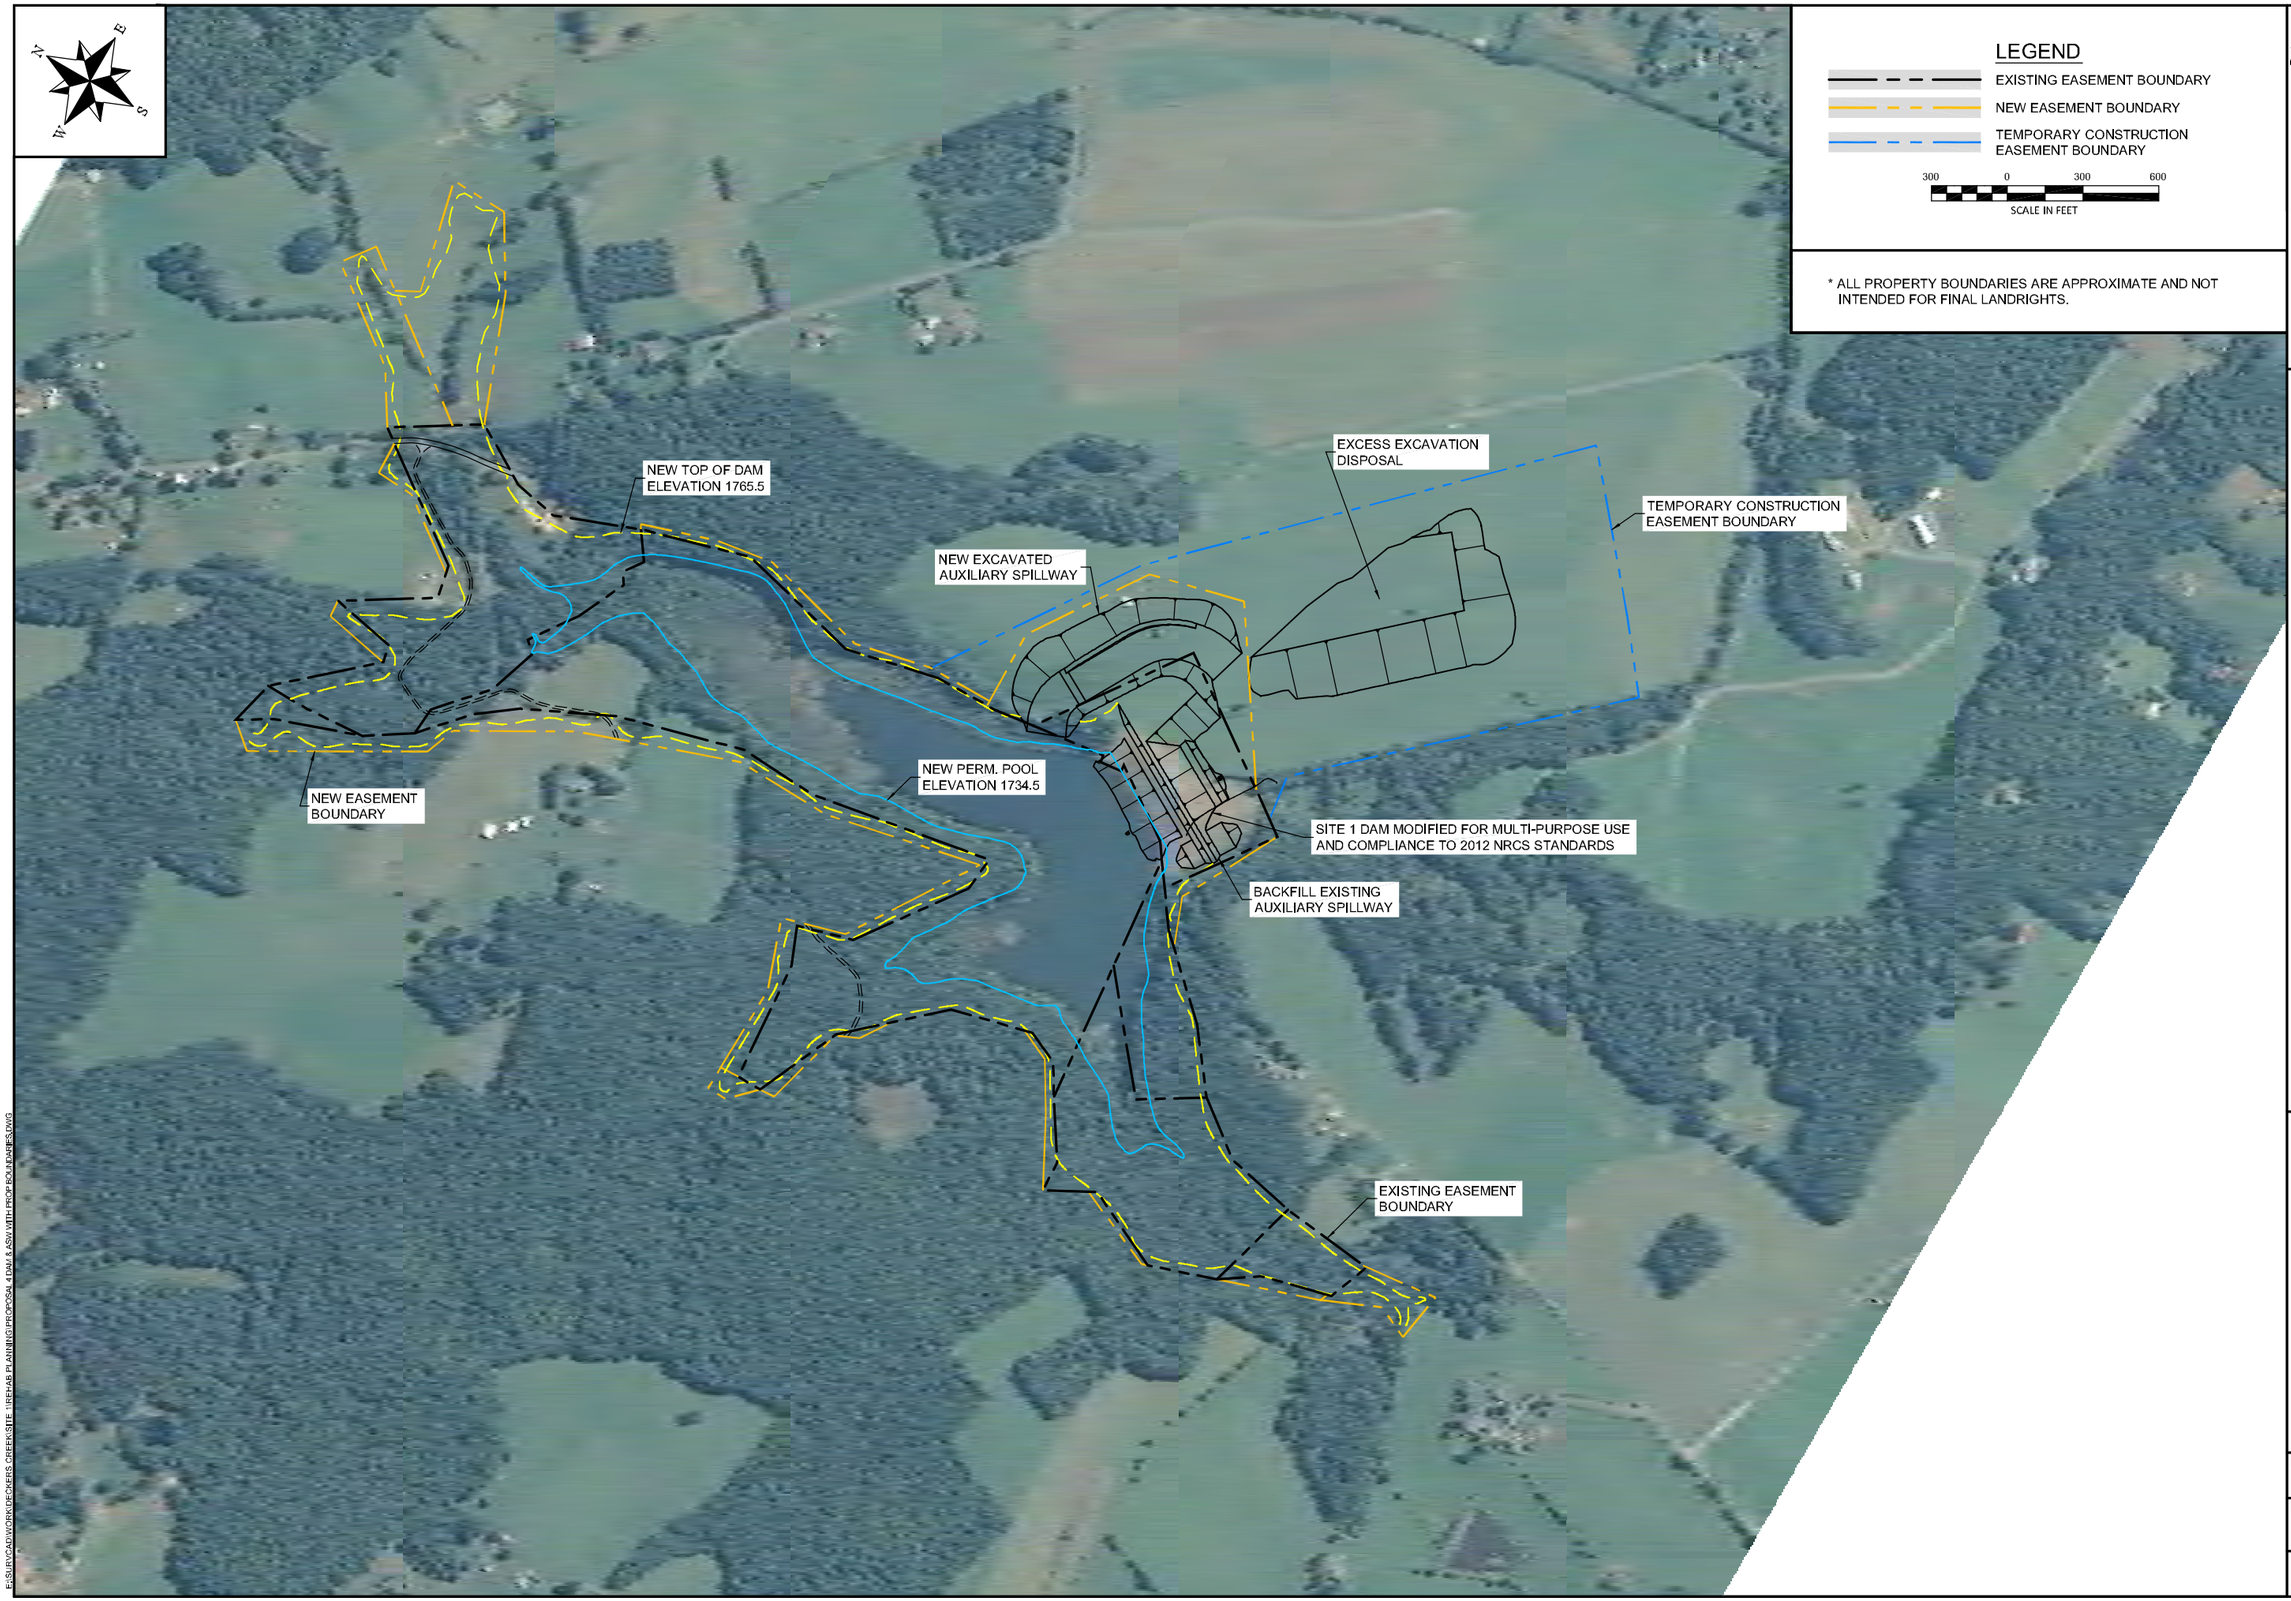

LEGEND

- EXISTING EASEMENT BOUNDARY
- NEW EASEMENT BOUNDARY
- TEMPORARY CONSTRUCTION EASEMENT BOUNDARY

300 0 300 600
SCALE IN FEET

* ALL PROPERTY BOUNDARIES ARE APPROXIMATE AND NOT INTENDED FOR FINAL LANDRIGHTS.

Date 1/2012
Designed
Drawn N. KNOX
Checked
Approved

UPPER DECKERS CREEK WATERSHED
REHABILITATION PROJECT DETENTION RESERVOIR SITE 1
PRESTON COUNTY, WEST VIRGINIA

PROJECT MAP - DAM & POOL AREA
RECOMMENDED PLAN

NRCS
Natural Resources Conservation Service
United States Department of Agriculture

File No.

Drawing No.

Sheet 1 of 1

E:\SURVCAD\WORK\DECKERS_CREEK\SITE 1\REHAB PLANNING\PROPOSAL 4\DAM & ASW WITH PROPBOUNDARIES.DWG